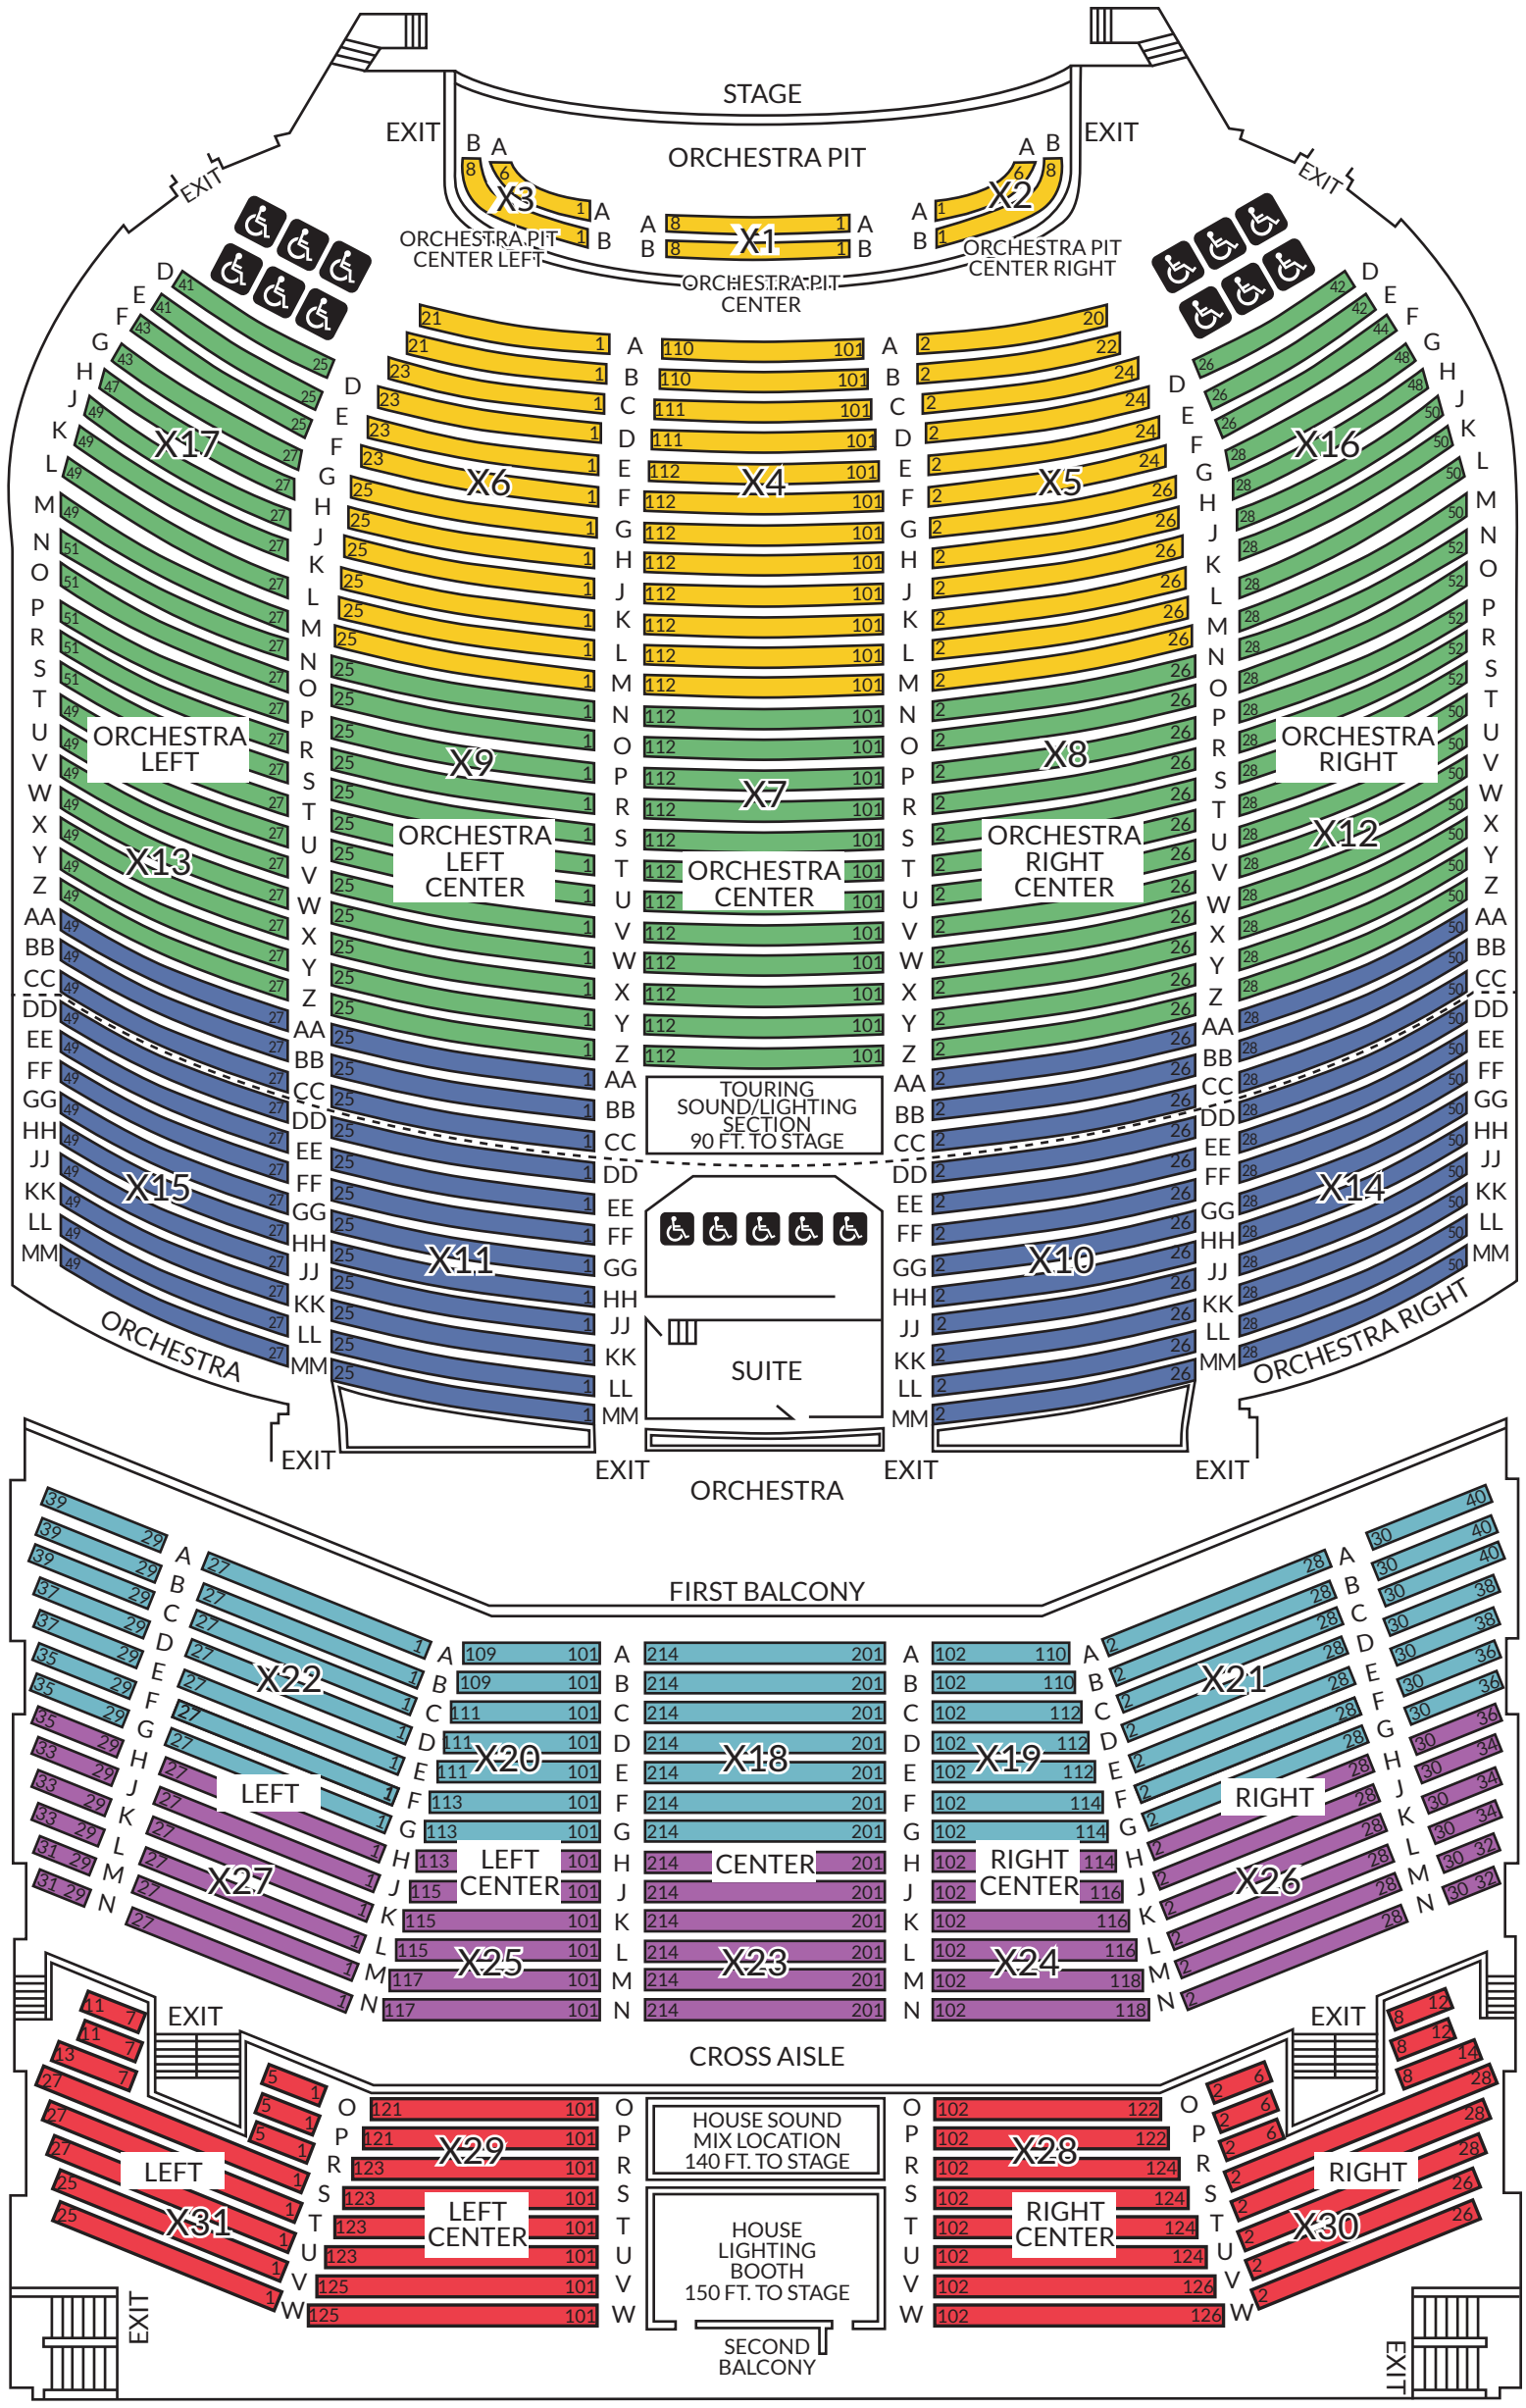
STAGE
ORCHESTRA PIT
EXIT
EXIT
EXIT
EXIT
X3
X2
X1
ORCHESTRA PIT CENTER LEFT
ORCHESTRA PIT CENTER
ORCHESTRA PIT CENTER RIGHT
X17
X6
X4
X5
X16
ORCHESTRA LEFT
X9
X7
X8
ORCHESTRA RIGHT
X13
ORCHESTRA LEFT CENTER
ORCHESTRA CENTER
ORCHESTRA RIGHT CENTER
X12
TOURING SOUND/LIGHTING SECTION 90 FT. TO STAGE
X15
X11
X10
X14
SUITE
ORCHESTRA
ORCHESTRA RIGHT
EXIT
EXIT
ORCHESTRA
EXIT
FIRST BALCONY
X22
X20
X18
X19
X21
LEFT
LEFT CENTER
CENTER
RIGHT CENTER
RIGHT
X27
X25
X23
X24
X26
EXIT
EXIT
CROSS AISLE
X29
HOUSE SOUND MIX LOCATION 140 FT. TO STAGE
X28
LEFT
X31
LEFT CENTER
HOUSE LIGHTING BOOTH 150 FT. TO STAGE
RIGHT CENTER
RIGHT
X30
EXIT
SECOND BALCONY
EXIT